A PORTION OF TOWNSHIP 22 NORTH, RANGE 3 EAST AND NW ¼ OF TOWNSHIP 21 NORTH, RANGE 3 EAST, W.M., KING COUNTY, WASHINGTON

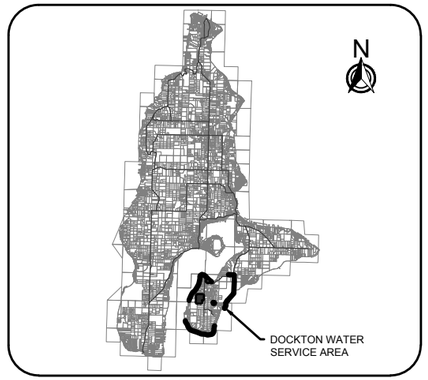

VICINITY MAP
NOT TO SCALE

LEGEND

- PROPERTY LINE
- MINOR ROAD CENTERLINE
- ARTERIAL CENTERLINE
- DWA SERVICE BOUNDARY
- 2" WATER MAIN
- 4" WATER MAIN
- 6" WATER MAIN
- 8" WATER MAIN
- 12" WATER MAIN
- PRESSURE ZONE BOUNDARY
- BOOSTER BUMP STATION
- PRESSURE REDUCER VALVE
- KING COUNTY PROPERTY
- DWA PROPERTY

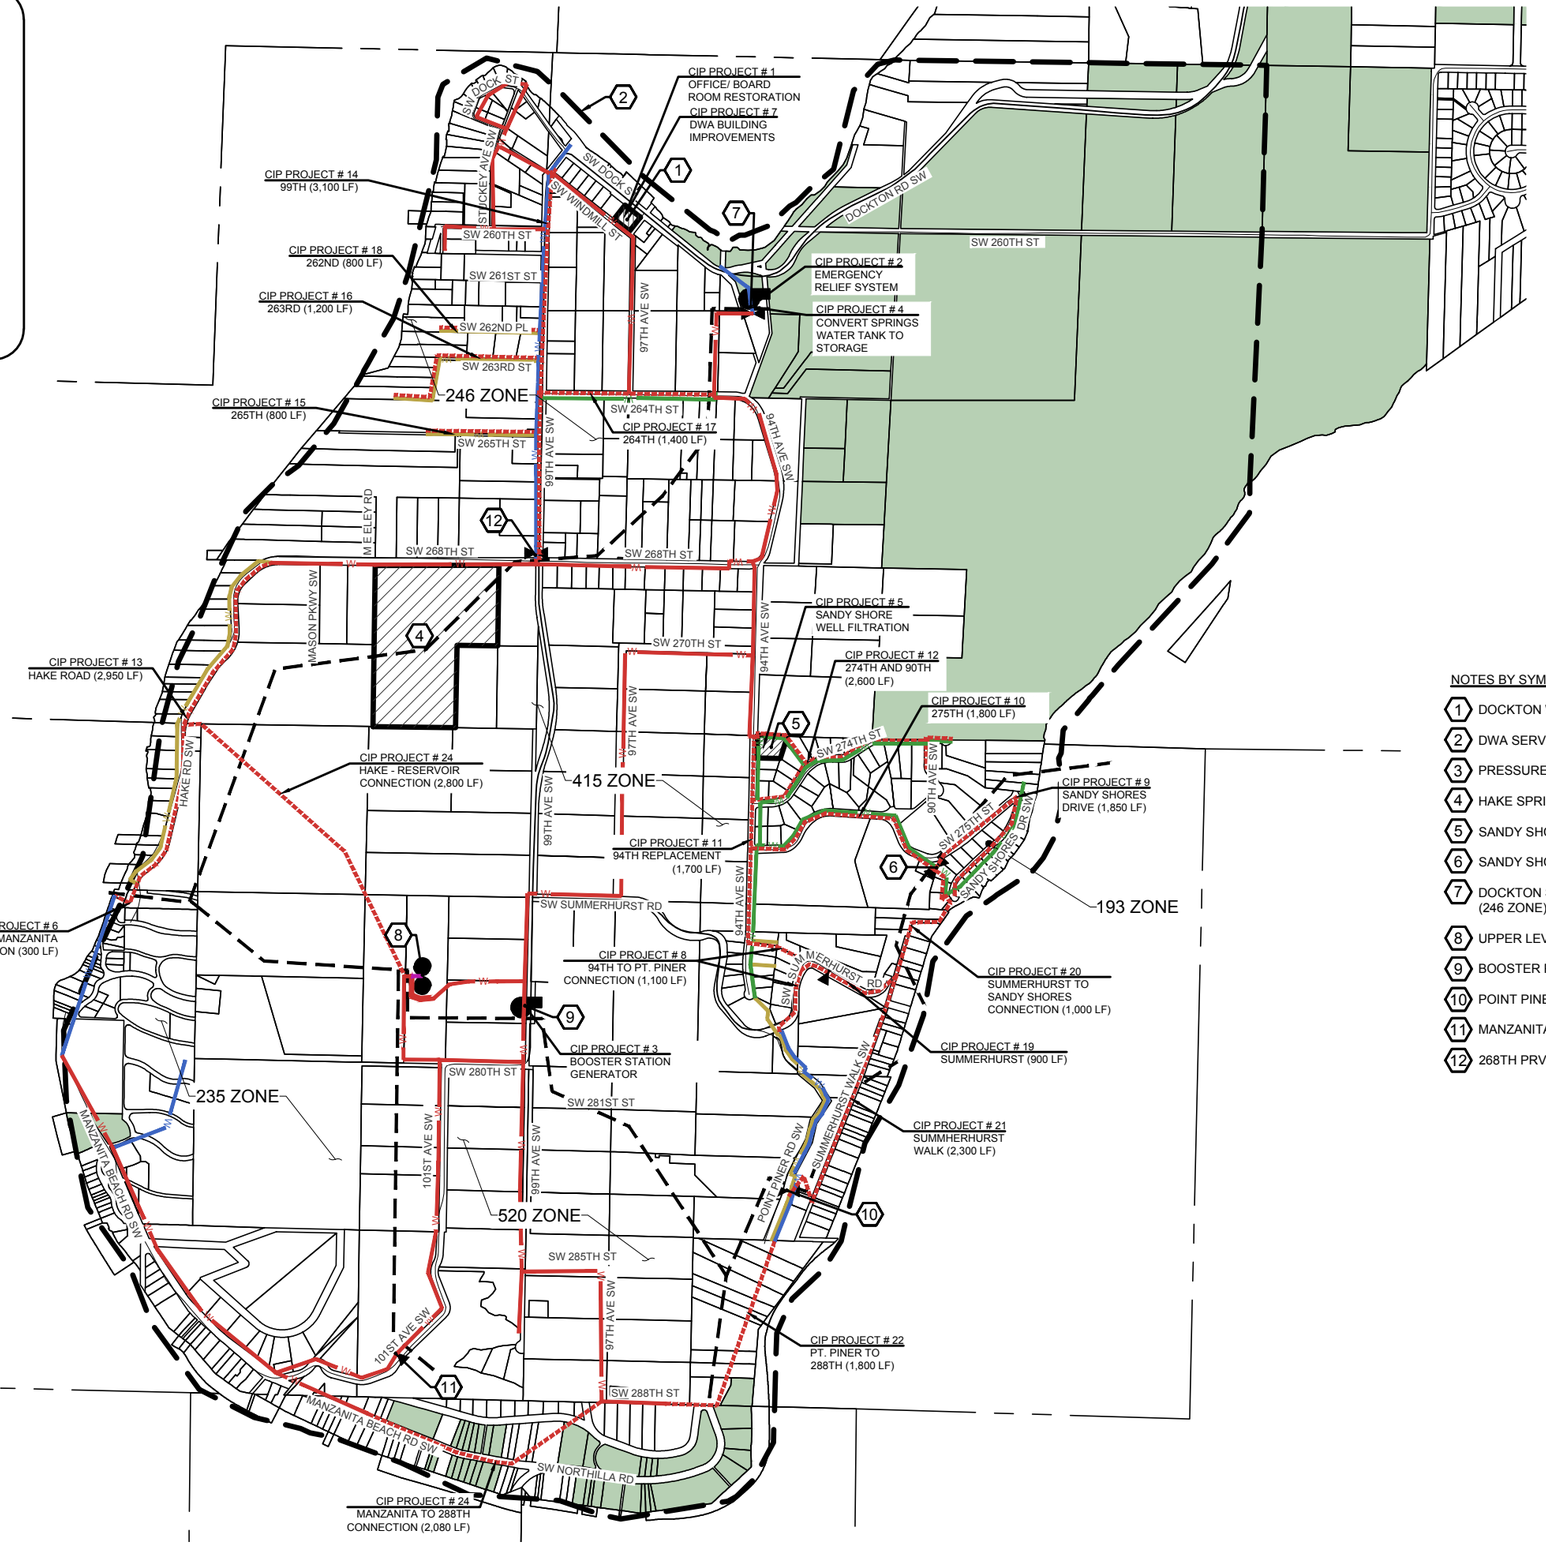

N

600 300 0 600 1200
SCALE IN FEET
HALF SCALE AT 11X17 PLOT

NOTES BY SYMBOL

1. DOCKTON WATER ASSOCIATION (DWA) OFFICE
2. DWA SERVICE AREA
3. PRESSURE ZONE BOUNDARY
4. HAKE SPRINGS
5. SANDY SHORES WELL
6. SANDY SHORES PRV TO 193 ZONE
7. DOCKTON SPRINGS PRESSURE REDUCER VALVE (246 ZONE) AND BOOSTER PUMP (415 ZONE).
8. UPPER LEVEL RESERVOIRS
9. BOOSTER PUMP (520 ZONE)
10. POINT PINER PRV
11. MANZANITA PRV (235 ZONE)
12. 268TH PRV (246 ZONE)

TOPOGRAPHY AND PARCEL BOUNDARY NOTE:

ALL TOPOGRAPHY AND PARCEL BOUNDARIES SHOWN ARE FROM KING COUNTY PUBLIC GIS DATA AVAILABLE AT gis-kingcounty.opendata.arcgis.com. PROPERTY LINES SHOWN ARE NOT SURVEYED AND CAN BE INACCURATE.

DOCKTON WATER ASSOCIATION
CAPITAL IMPROVEMENTS PROGRAM
PROPOSED CIP PROJECTS

NO	DESCRIPTION	DATE:	BY
	REVISIONS		

DOCKTON WATER ASSOCIATION
9710 SW WINDMILL STREET
VASHON, WA 98070
DOCKTONWATER.ORG
(206) 463-5300

STRATUS ENGINEERING, PLLC
Vashon, WA stratus-engineering.com
darton@stratus-engineering.com

DATE: 04-25-2020
SCALE: 1" = 600'
DRAFTED: D. RIELY-GIBBONS
JOB NO. R180002.01

C1.00
SHT. 1 OF 1